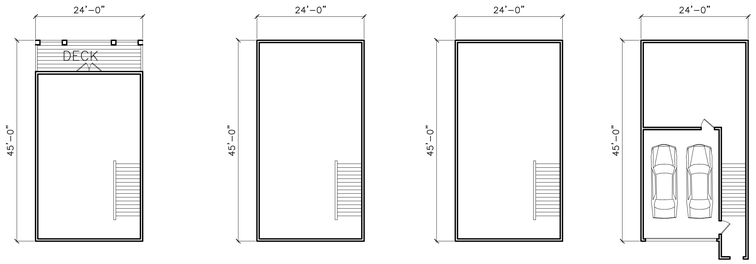

CARRIAGE HOUSES

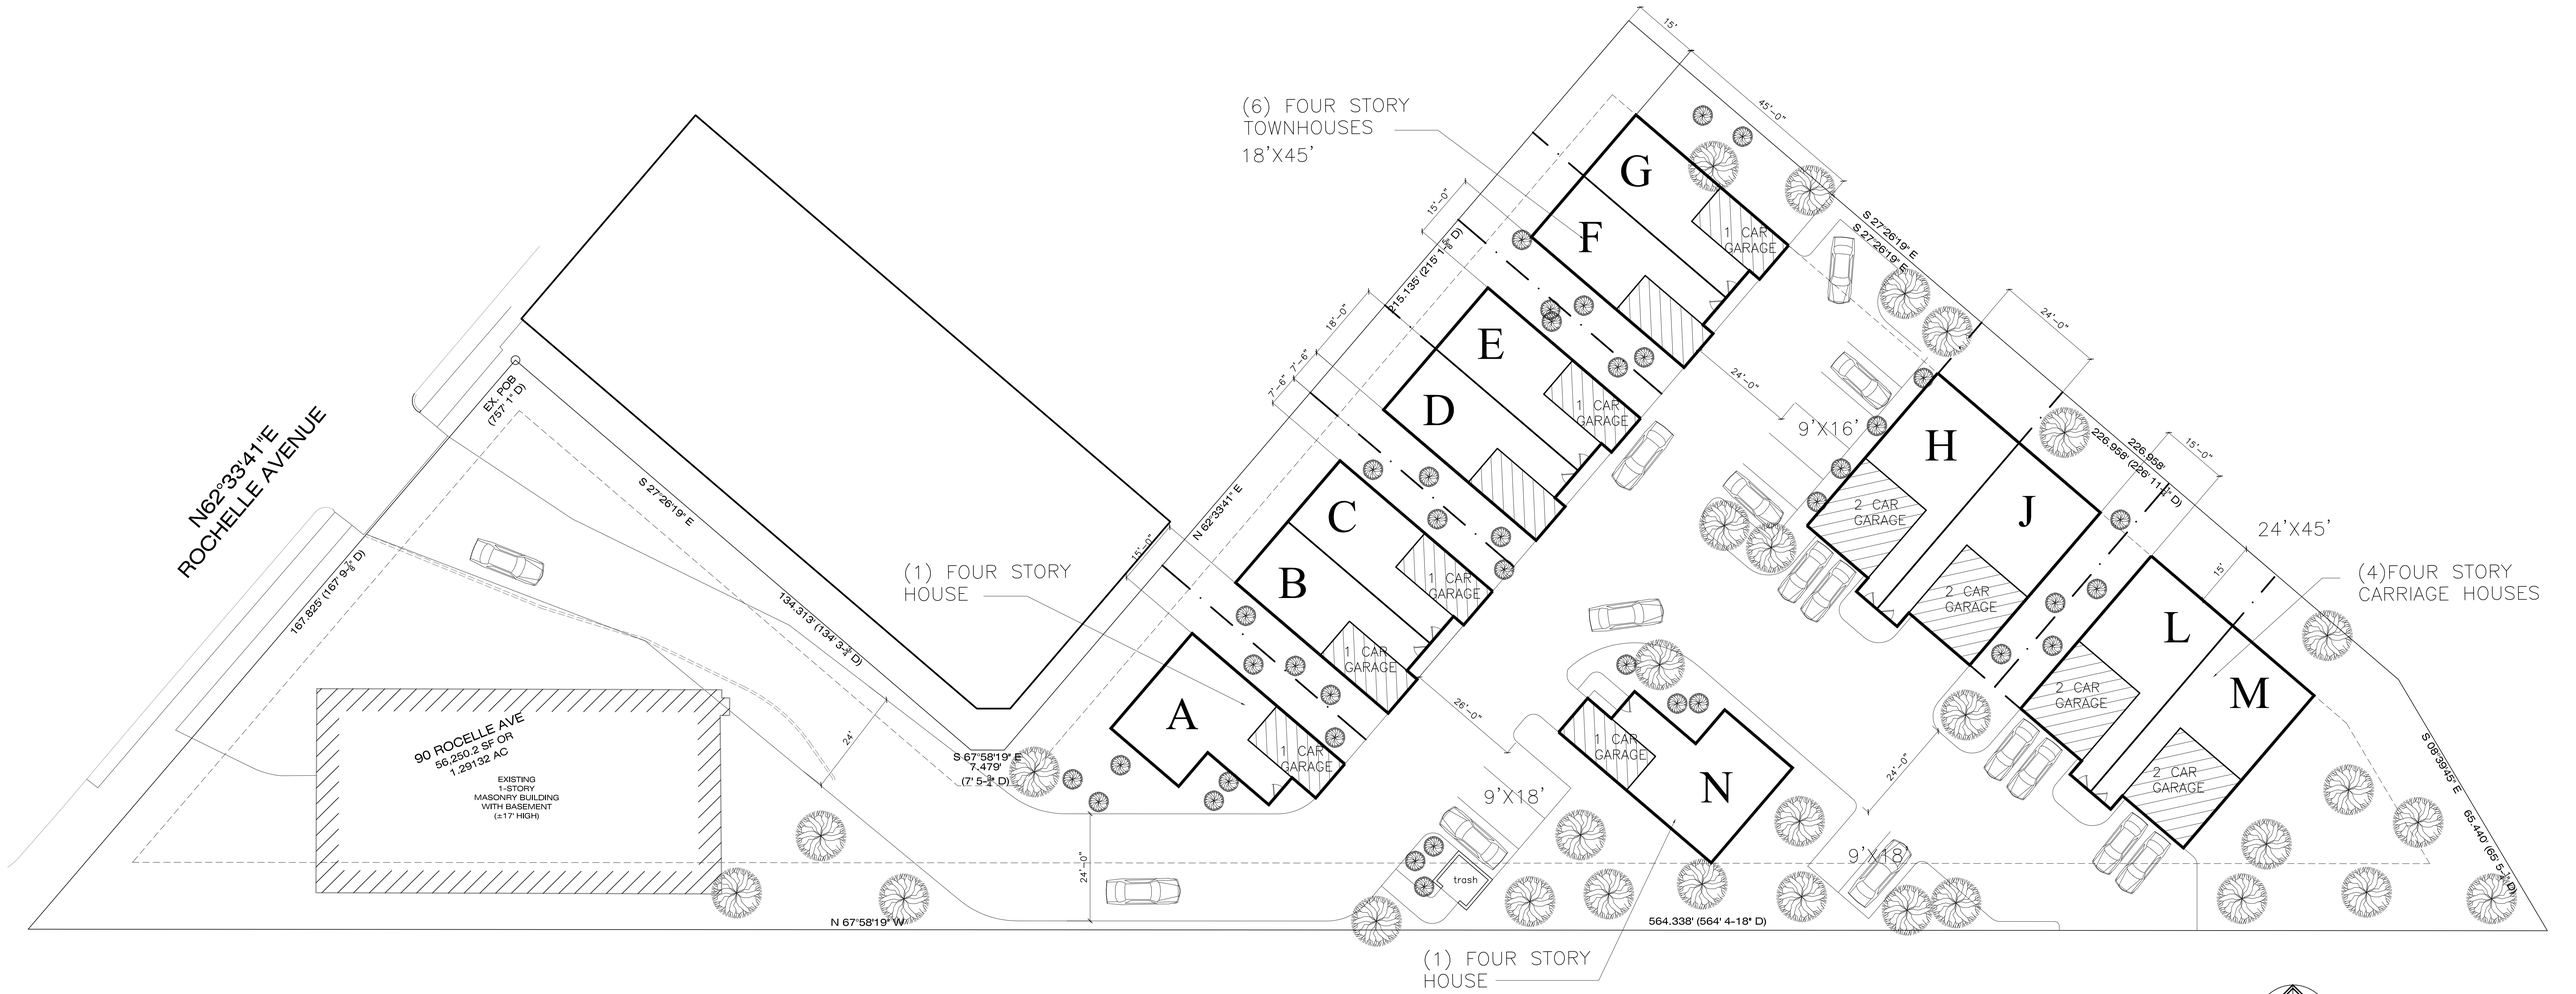

EGHC ARCHITECTS_LLC
189 WEST LANCASTER AVE.
PAOLI, PA 19301
(610) 543-7881

90 ROCHELLE
09-29-23

10 CARRIAGE HOUSES
2 SINGLE FAMILY HOUSES